GRAPHIC SCALE

0 200 400

(IN FEET)
1 inch = 200 ft.

N

GRID BEARINGS

LEGEND

These standard symbols may be found in the drawing.

(M)= Measured in Field
(R)= Recorded Measurement
R/W= Right of Way
P.O.C.= Point of Commencement
P.O.B.= Point of Beginning
I.P.F.= Iron Pin Found
C.M.F.= Concrete Monument Found
C.I.P.S.= 1/2" Capped Iron Pin Set
C.I.P.F.= Capped Iron Pin Found
L.W.K.F.= Lightered Wood Knot Found
C.T.I.P.F.= Crimped Top Iron Pipe Found
O.T.I.P.F.= Open Top Iron Pipe Found

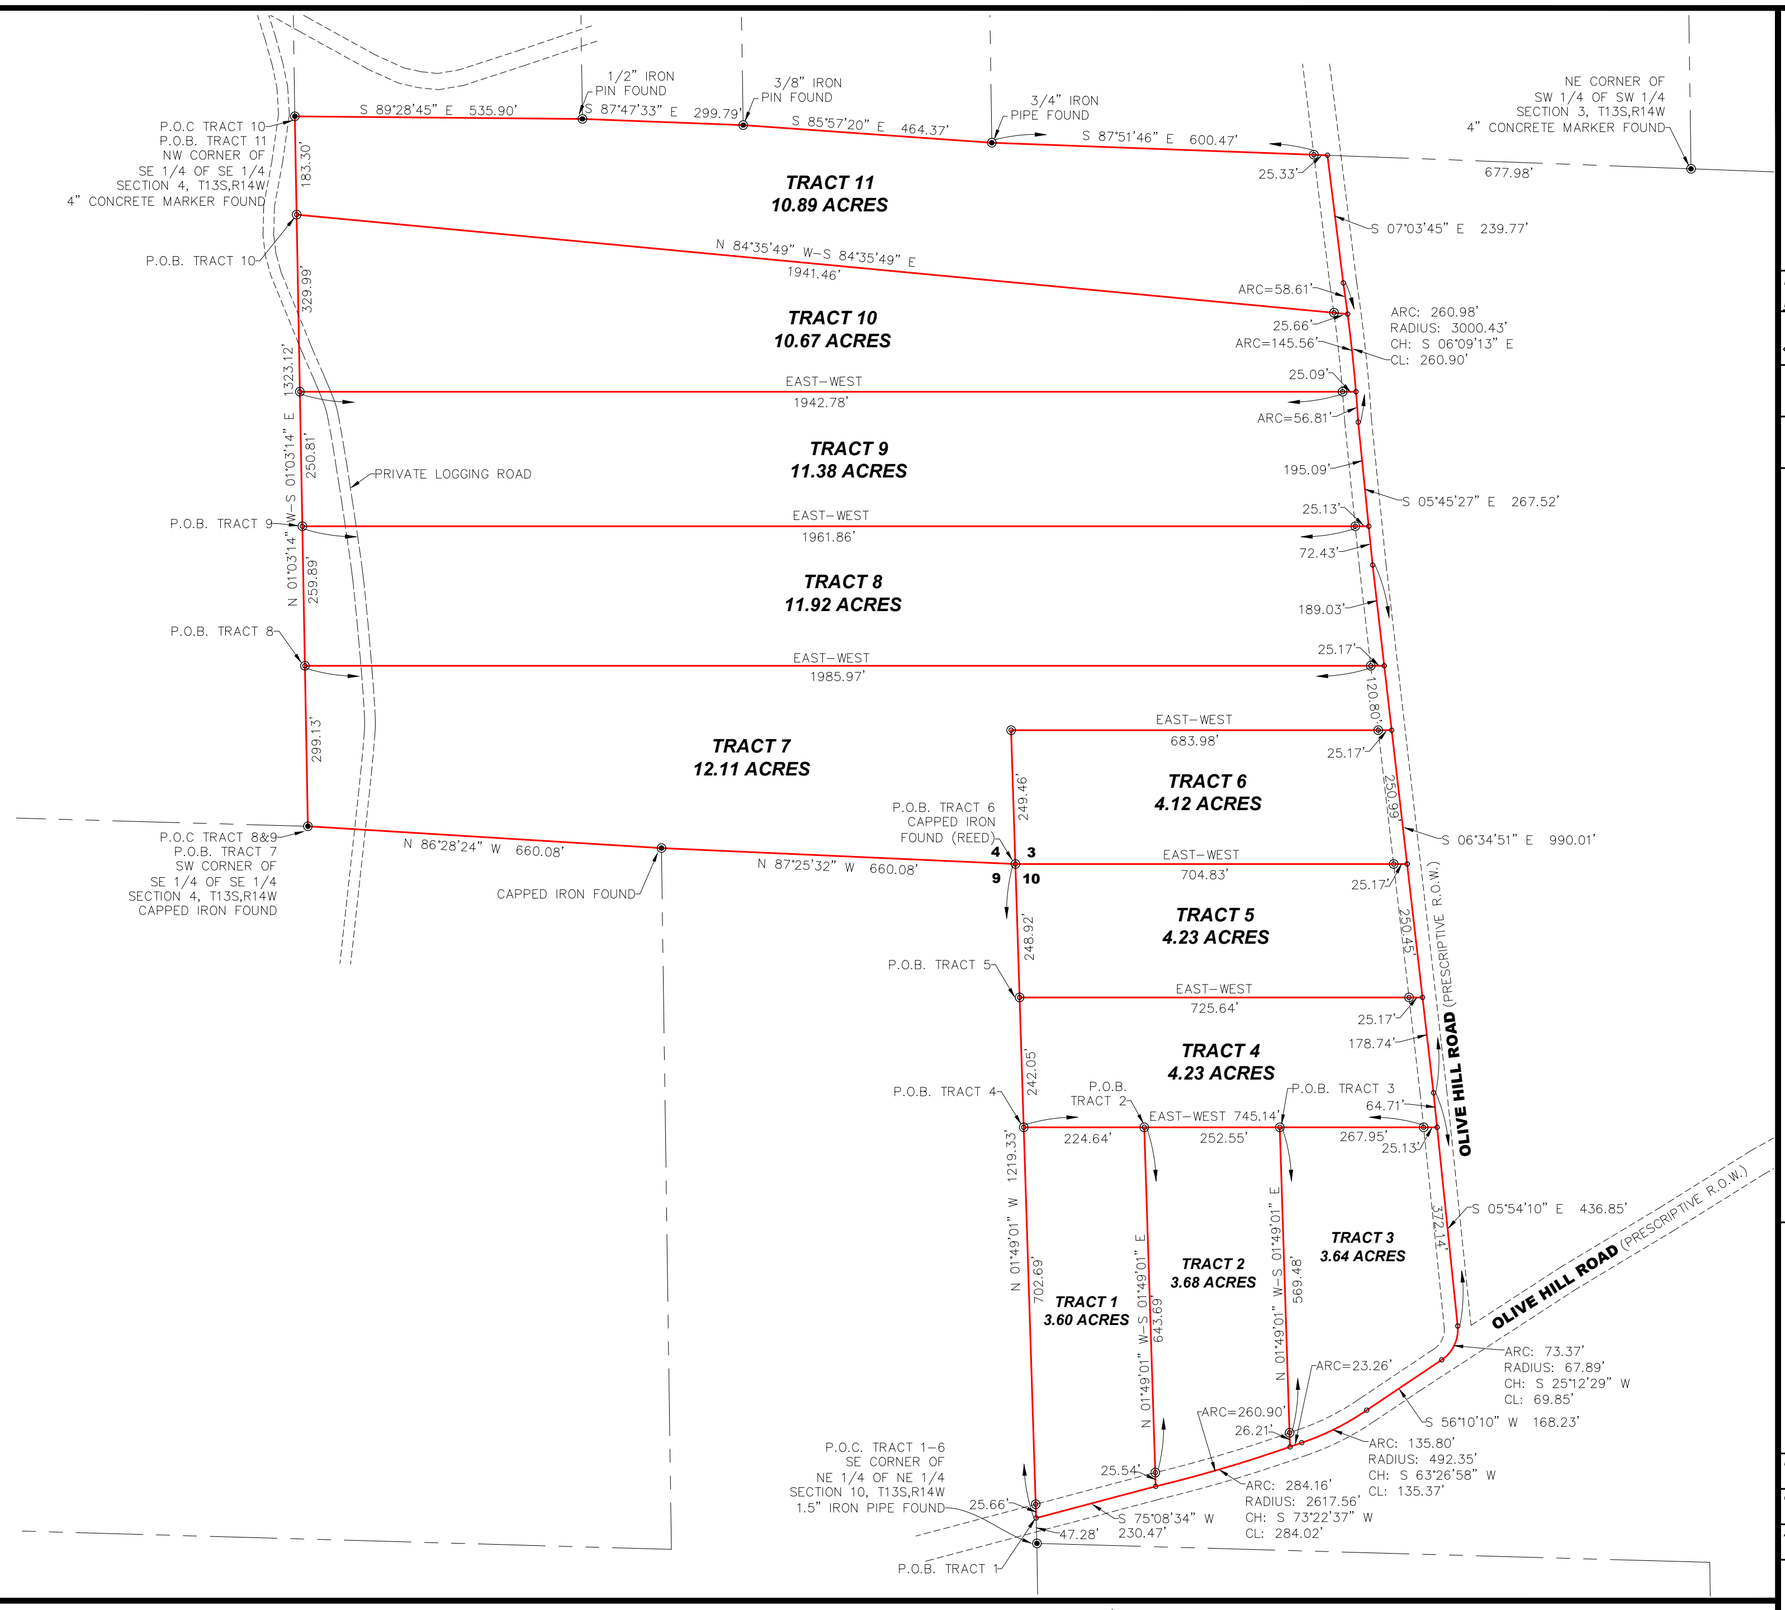

SURVEY NOTES:

1. THIS SURVEY WAS PREPARED WITHOUT THE BENEFIT OF A TITLE INSURANCE COMMITMENT OR TITLE SEARCH PROVIDED TO LINDER SURVEYING CONSULTANTS OR THE SIGNING SURVEYOR.
2. NO IMPROVEMENTS OTHER THAN SHOWN WERE LOCATED.
3. THIS IS A RURAL CLASS BOUNDARY SURVEY.
4. BASIS OF BEARINGS FOR THIS SURVEY IS THE ALABAMA STATE PLANE COORDINATE SYSTEM WEST ZONE, NAD 1983 (2011), AS DETERMINED BY G.P.S. OBSERVATIONS.
5. ALL 1/2" IRON PIN SET ON THIS SURVEY ARE MARKED WITH BLUE CAPS STAMPED "LINDER SURVEYING–CA–1065–LS".

SURVEYOR'S CERTIFICATE

I, Jason M. Linder, hereby certify that all parts of this survey and drawing have been completed in accordance with the requirements of the Standards of Practice for Surveying in the State of Alabama to the best of my knowledge, information and belief.

Jason M. Linder, Alabama Registration No. 34762

LINDER SURVEYING CONSULTANTS, LLC

370 FIRST STREET
SILAS, ALABAMA 36919

(P) 251.542.9334
(E) jason@lindersurvey.com

Revisions

No.	Date	Description
-	--/--/--	-

CLASSIC COUNTRY LAND, LLC
OLIVE HILL ROAD TRACT
SECTION 3,4,10, TOWNSHIP 13 SOUTH, RANGE 14 WEST
LAMAR COUNTY, ALABAMA

ALABAMA LICENSED NO.34762 PROFESSIONAL LAND SURVEYOR JASON M. LINDER

07–18–2025

DRAWING NOT VALID UNLESS BEARING SURVEYOR'S ORIGINAL SIGNATURE AND SEAL

Drawn	JML
Checked	TAG
Approved	JML

Issue Date	Sheet No.
07-18-2025	1 OF 1